GRAND JUNCTION CANAL

DETAIL OF THE "THOMAS" LIFT

AS CONSTRUCTED AT

FOXTON
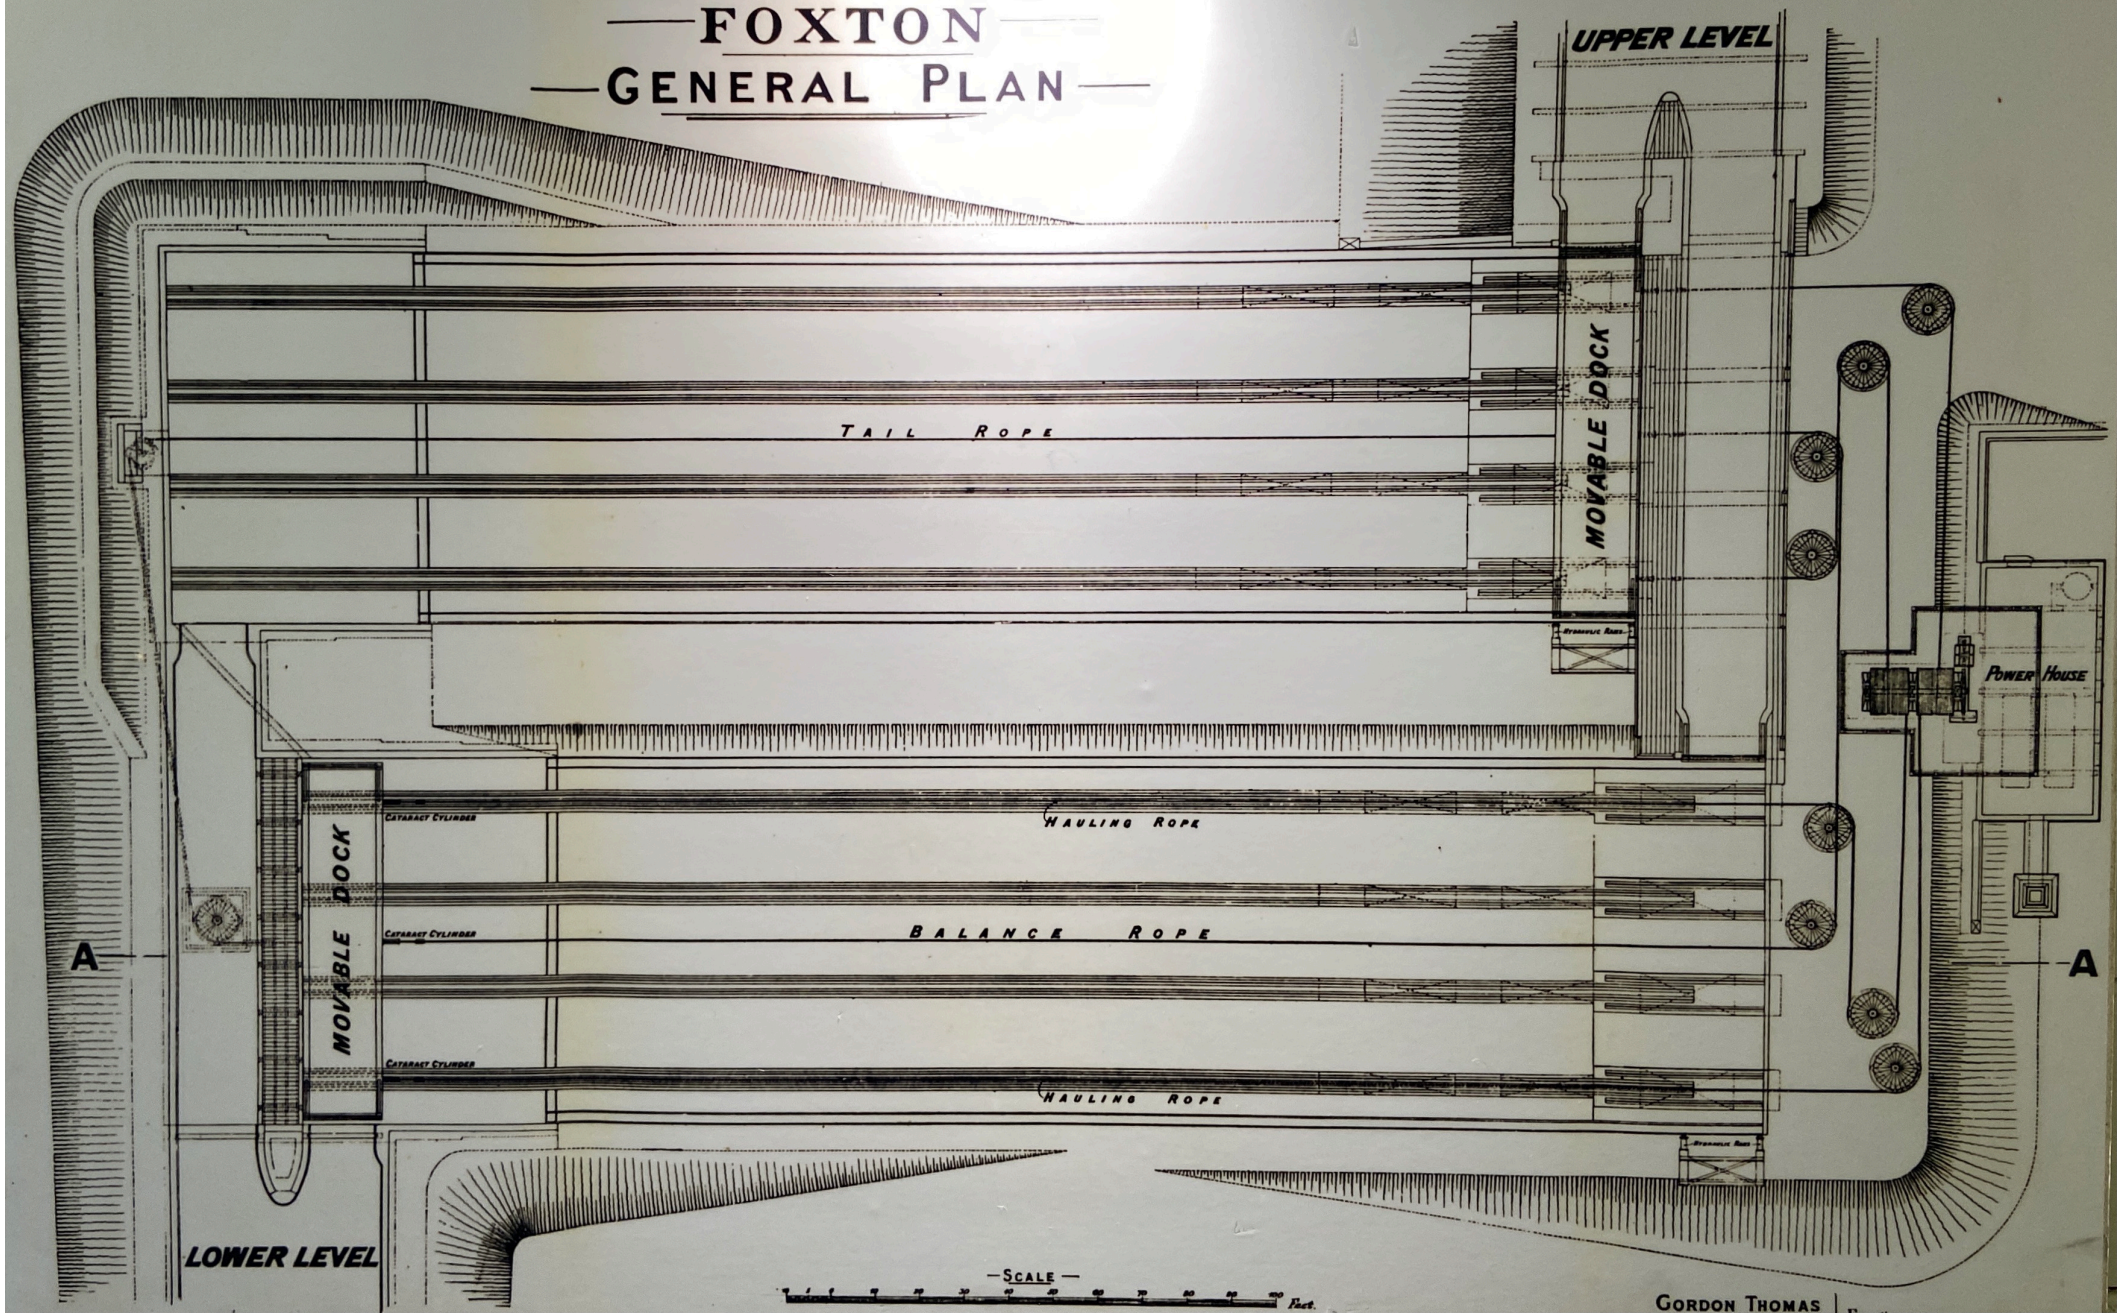
GENERAL PLAN